DO NOT SCALE FROM THIS DRAWING - STATED DIMENSIONS REFER. CONTRACTORS SHALL BE RESPONSIBLE FOR THE CHECKING OF ALL STATED DIMENSIONS, WITH ANY ANOMALIES BEING IDENTIFIED TO THE ORIGINATOR PRIOR TO ANY CONSTRUCTION OR FABRICATION WORKS COMMENCING.

PLANNING

EXISTING GROUND FLOOR PLAN 1:50 SCALE

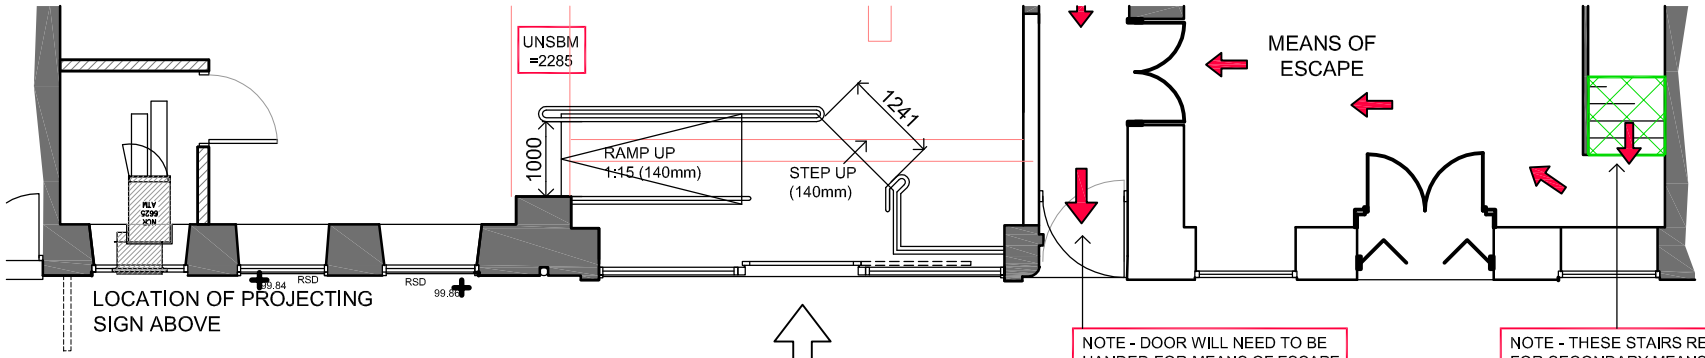

THREE EXISTING WINDOWS TO BE RETAINED; ATM IN SECURE ROOM, WITH THROAT CENTRED ON OPENING.

ENTRANCE

PROJECTING SIGN NTS

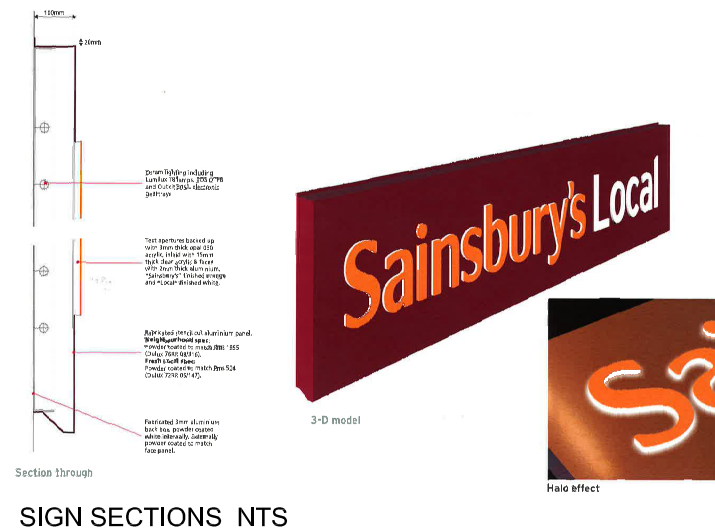

3-D model

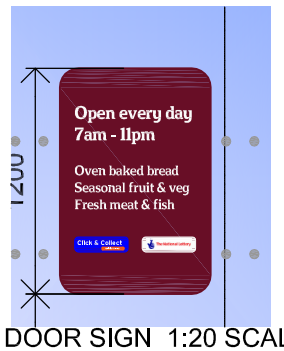

DOOR SIGN 1:20 SCALE

SIGN SECTIONS NTS

900 WIDE x 500 HIGH (FIXING BRACKET 100 DEEP - OVERALL PROJECTION 600)
DOUBLE SIDED ALUMINIUM PANEL, POWDER-COATED PLUM, 'SAINSBURY'S' IN
WHITE, 'LOCAL' IN ORANGE; STEEL BRACKET, POWDER-COATED SLATE GREY,
FIXED BACK TO SUBSTRATE; HALO ILUMINATION BY LOW VOLTAGE LED FITTINGS.

PROPOSED BRANDED FRONT ELEVATION 1:20 SCALE

PROPOSED BRANDED FRONT ELEVATION 1:50 SCALE

450 HIGH (CAPITALS) HALO ILLUMINATED LETTERING, 'SAINSBURY'S' IN WHITE, 'LOCAL' IN ORANGE,
APPLIED TO FABRICATED POWDER-COATED ALUMINIUM FASCIA, PLUM; ILLUMINATION BY LOW
VOLTAGE LED FITTINGS - WHITE = 98 CANDELAS/m², ORANGE = 48 CANDELAS/m².

'B'	06/11/12	Elevation updated
'A'	24/10/12	Elevation updated

Revision Date Description

arc part of riley consulting

Design Consultants

21-22 Great Sutton Street, London, EC1V 0DY

Tel: 020 7017 8990
Fax: 020 7017 8999

Email: info@a-rc.co.uk
Web: www.a-rc.co.uk

Status: PLANNING

Client: Sainsbury's

Project Title: SAINSBURYS LOCAL
222-228 PORTOBELLO HIGH STREET, EDINBURGH, EH15 2AU

Drawing Title: PROPOSED BRANDING GROUND FLOOR & FRONT ELEVATION

Project Number	Drawing Number	Revision
11_1059	304	B

Drawn	Checked	Scale	Date
mr		AS SHOWN @A1	13/08/12

The content of this drawing is the property of arc@RC Limited and may not be copied in whole or part without formal consent.